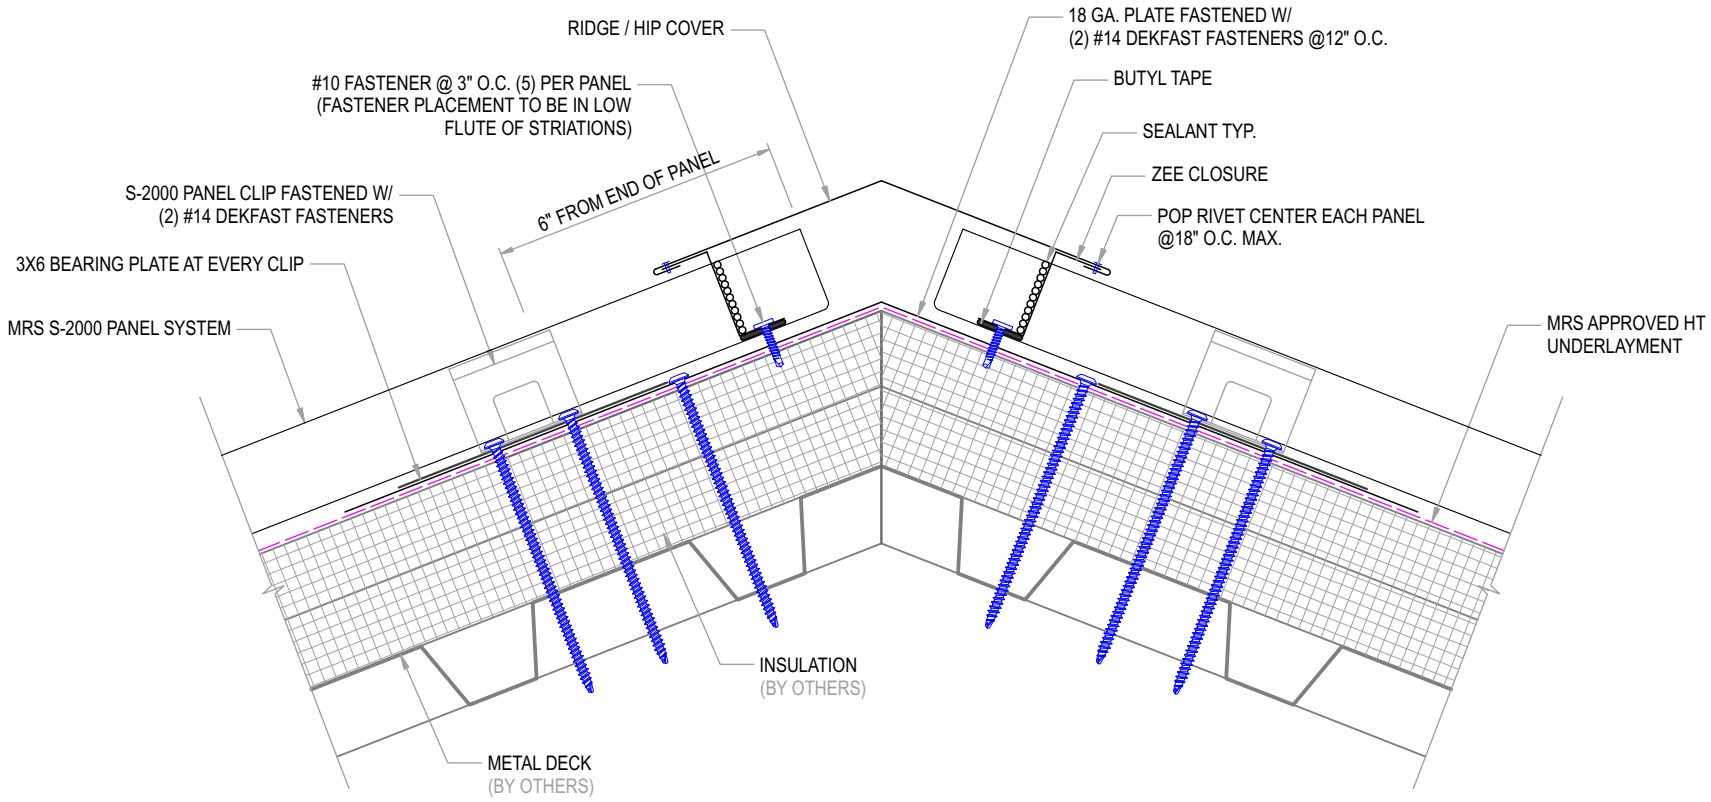

GENERAL NOTES

1. Clip and fastener spacing per project specific engineering (Engineering required for WTW projects).
2. Clip fasteners to provide 1" minimum or full thread embedment.
3. MRS approved cover board option in lieu of bearing plate @ clip locations.

DISCLAIMER: DETAIL SHOWN FOR ILLUSTRATION PURPOSES ONLY. ACTUAL PROJECT DETAIL MAY VARY

METAL ROOFING SYSTEMS

7687 Mikron Drive
Stanley, NC 28164

704-820-3110

S-2000 PANEL SYSTEM - METAL DECK

RIDGE / HIP DETAIL

DRAWING NO: S2000 / 03-01

ISSUE / REV: 09/08/2026

SCALE: 3" = 1'-0"