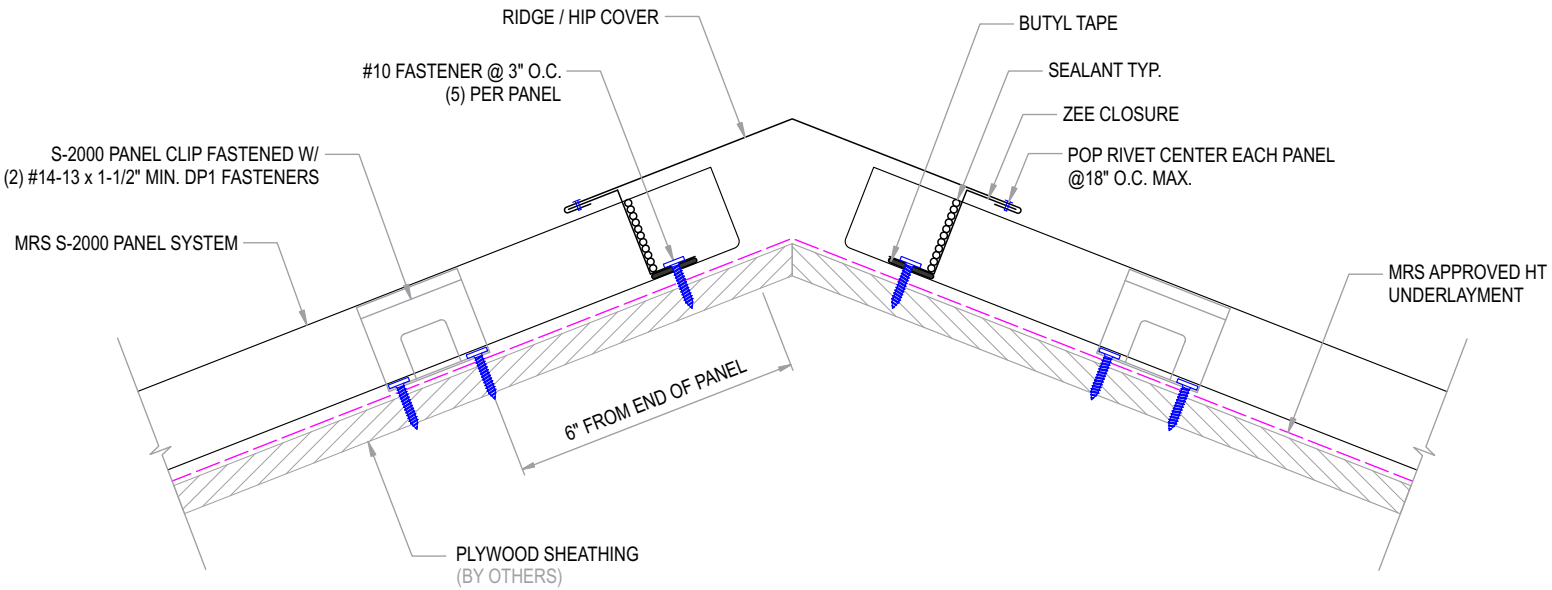

GENERAL NOTES

1. Clip and fastener spacing per project specific engineering (Engineering required for WTW projects).
2. Clip fasteners to provide 1" minimum or full thread embedment.

DISCLAIMER: DETAIL SHOWN FOR ILLUSTRATION PURPOSES ONLY. ACTUAL PROJECT DETAIL MAY VARY

METAL ROOFING SYSTEMS

7687 Mikron Drive
Stanley, NC 28164

704-820-3110

S-2000 PANEL SYSTEM - PLYWOOD

DRAWING NO: S2000 / 03-01

RIDGE / HIP DETAIL

ISSUE / REV: 09/08/2026

SCALE: 3" = 1'-0"