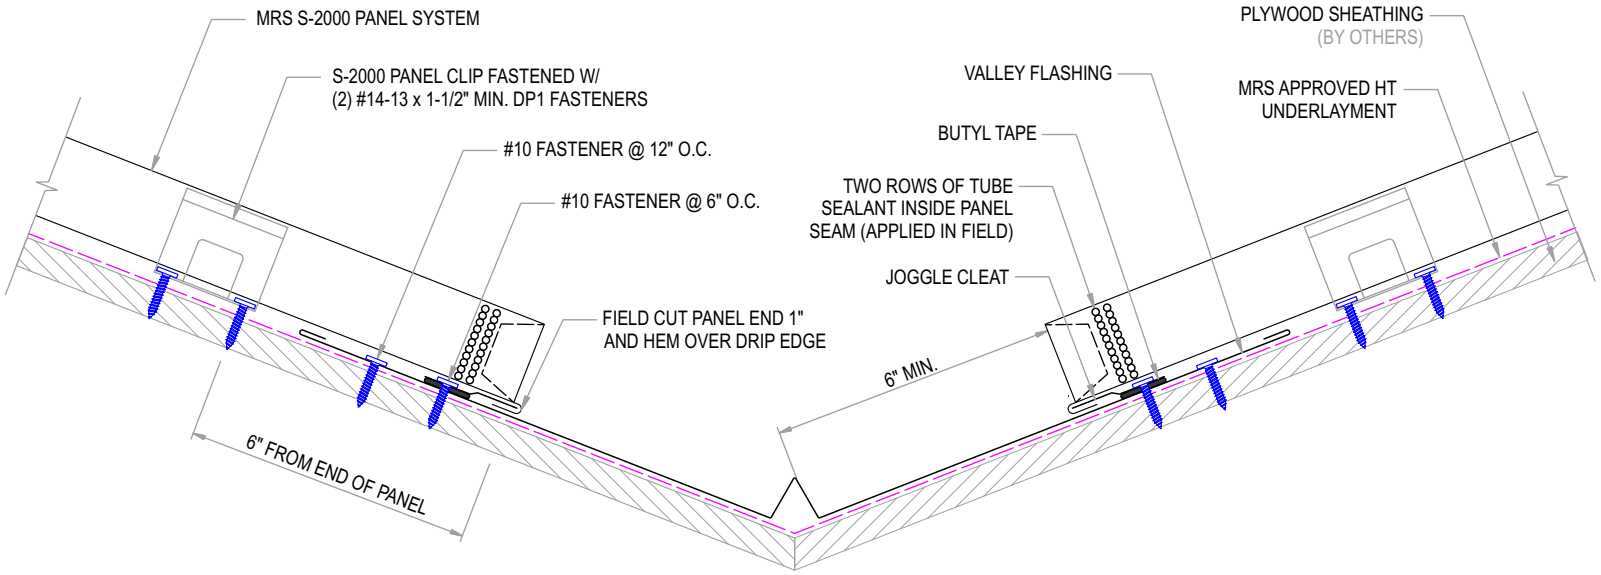

GENERAL NOTES

1. Clip and fastener spacing per project specific engineering (Engineering required for WTW projects).
2. Clip fasteners to provide 1" minimum or full thread embedment.

DISCLAIMER: DETAIL SHOWN FOR ILLUSTRATION PURPOSES ONLY. ACTUAL PROJECT DETAIL MAY VARY

METAL ROOFING SYSTEMS	7687 Mikron Drive Stanley, NC 28164 704-820-3110	S-2000 PANEL SYSTEM - PLYWOOD	DRAWING NO: S2000 / 04-01	
		VALLEY DETAIL	ISSUE / REV: 09/08/2026	SCALE: 3" = 1'-0"