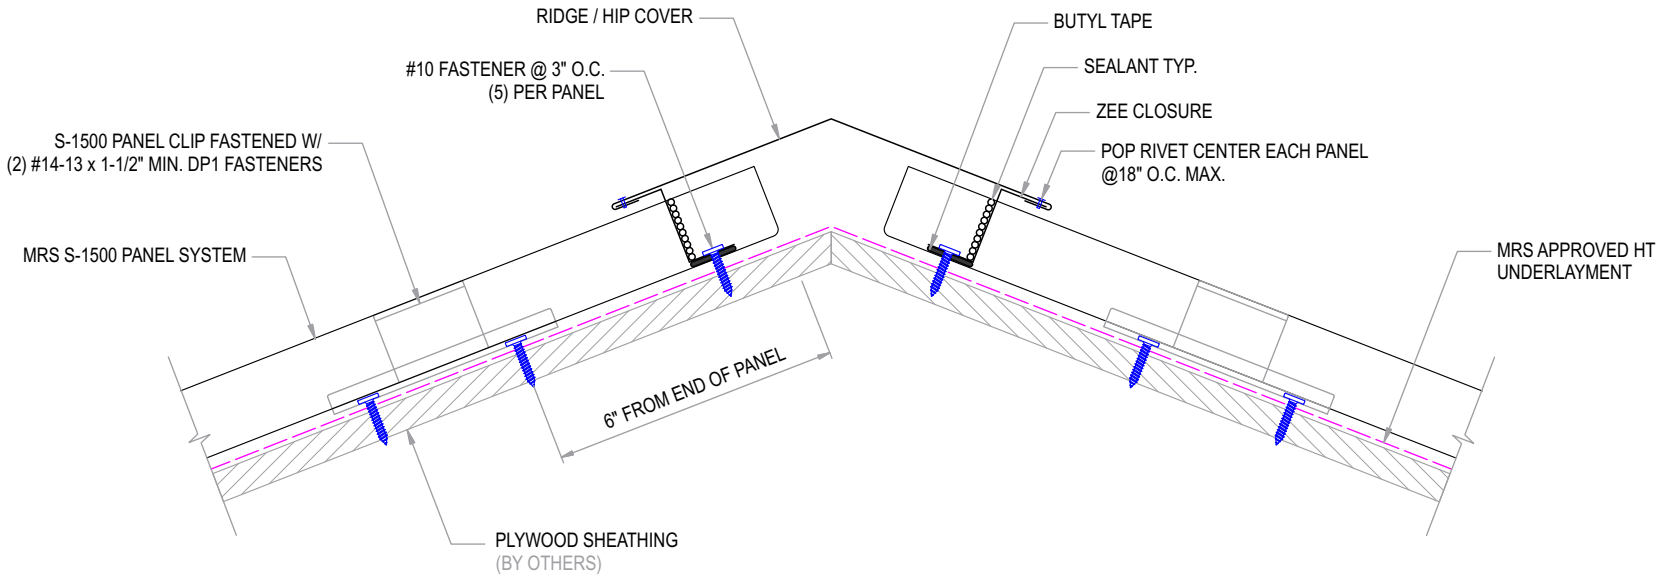

GENERAL NOTES

1. Clip and fastener spacing per project specific engineering (Engineering required for WTW projects).
2. Clip fasteners to provide 1" minimum or full thread embedment.
3. Panel seam type (single lock or double lock) shall be determined by project requirements.

DISCLAIMER: DETAIL SHOWN FOR ILLUSTRATION PURPOSES ONLY. ACTUAL PROJECT DETAIL MAY VARY

METAL ROOFING SYSTEMS	7687 Mikron Drive Stanley, NC 28164 704-820-3110	S-1500 PANEL SYSTEM - PLYWOOD	DRAWING NO: S1500 / 03-01	
		RIDGE / HIP DETAIL	ISSUE / REV: 09/30/2026	SCALE: 3" = 1'-0"