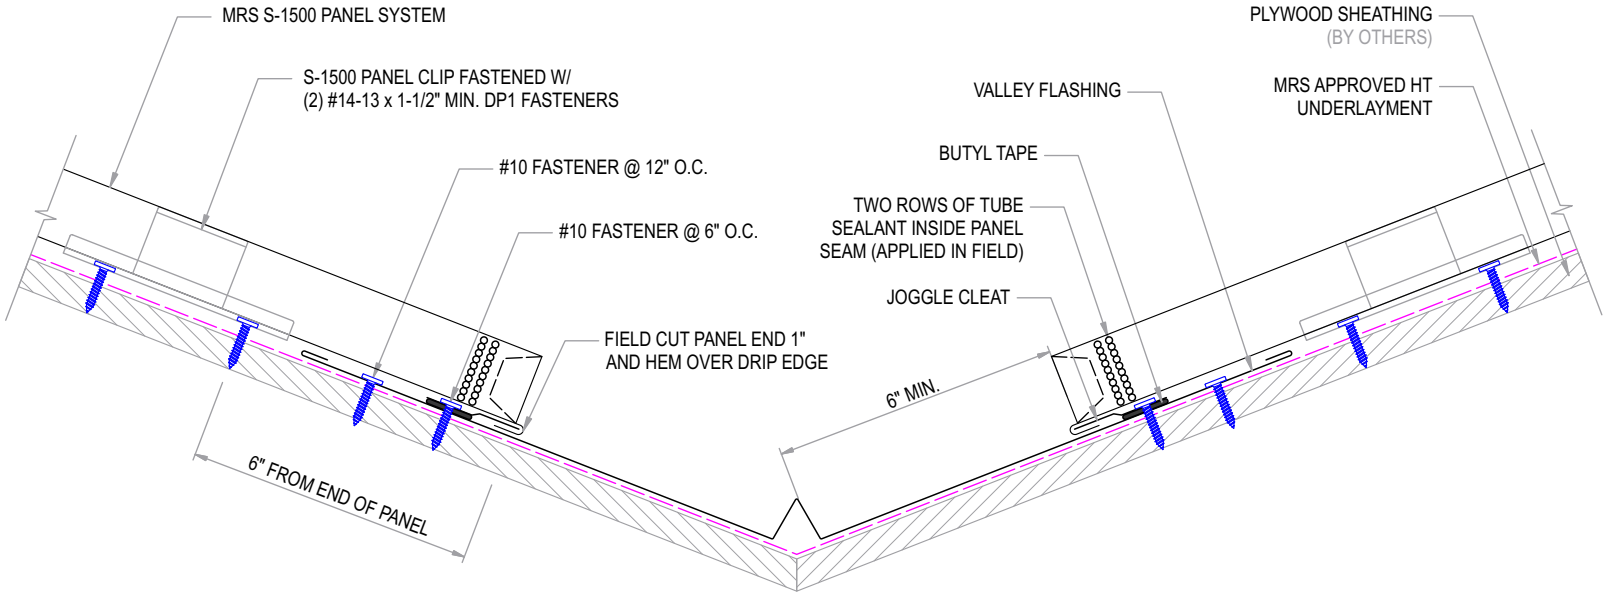

GENERAL NOTES

1. Clip and fastener spacing per project specific engineering (Engineering required for WTW projects).
2. Clip fasteners to provide 1" minimum or full thread embedment.
3. Panel seam type (single lock or double lock) shall be determined by project requirements.

DISCLAIMER: DETAIL SHOWN FOR ILLUSTRATION PURPOSES ONLY. ACTUAL PROJECT DETAIL MAY VARY

METAL ROOFING SYSTEMS

7687 Mikron Drive
Stanley, NC 28164

704-820-3110

S-1500 PANEL SYSTEM - PLYWOOD

DRAWING NO: S1500 / 04-01

VALLEY DETAIL

ISSUE / REV: 09/30/2026

SCALE: 3" = 1'-0"